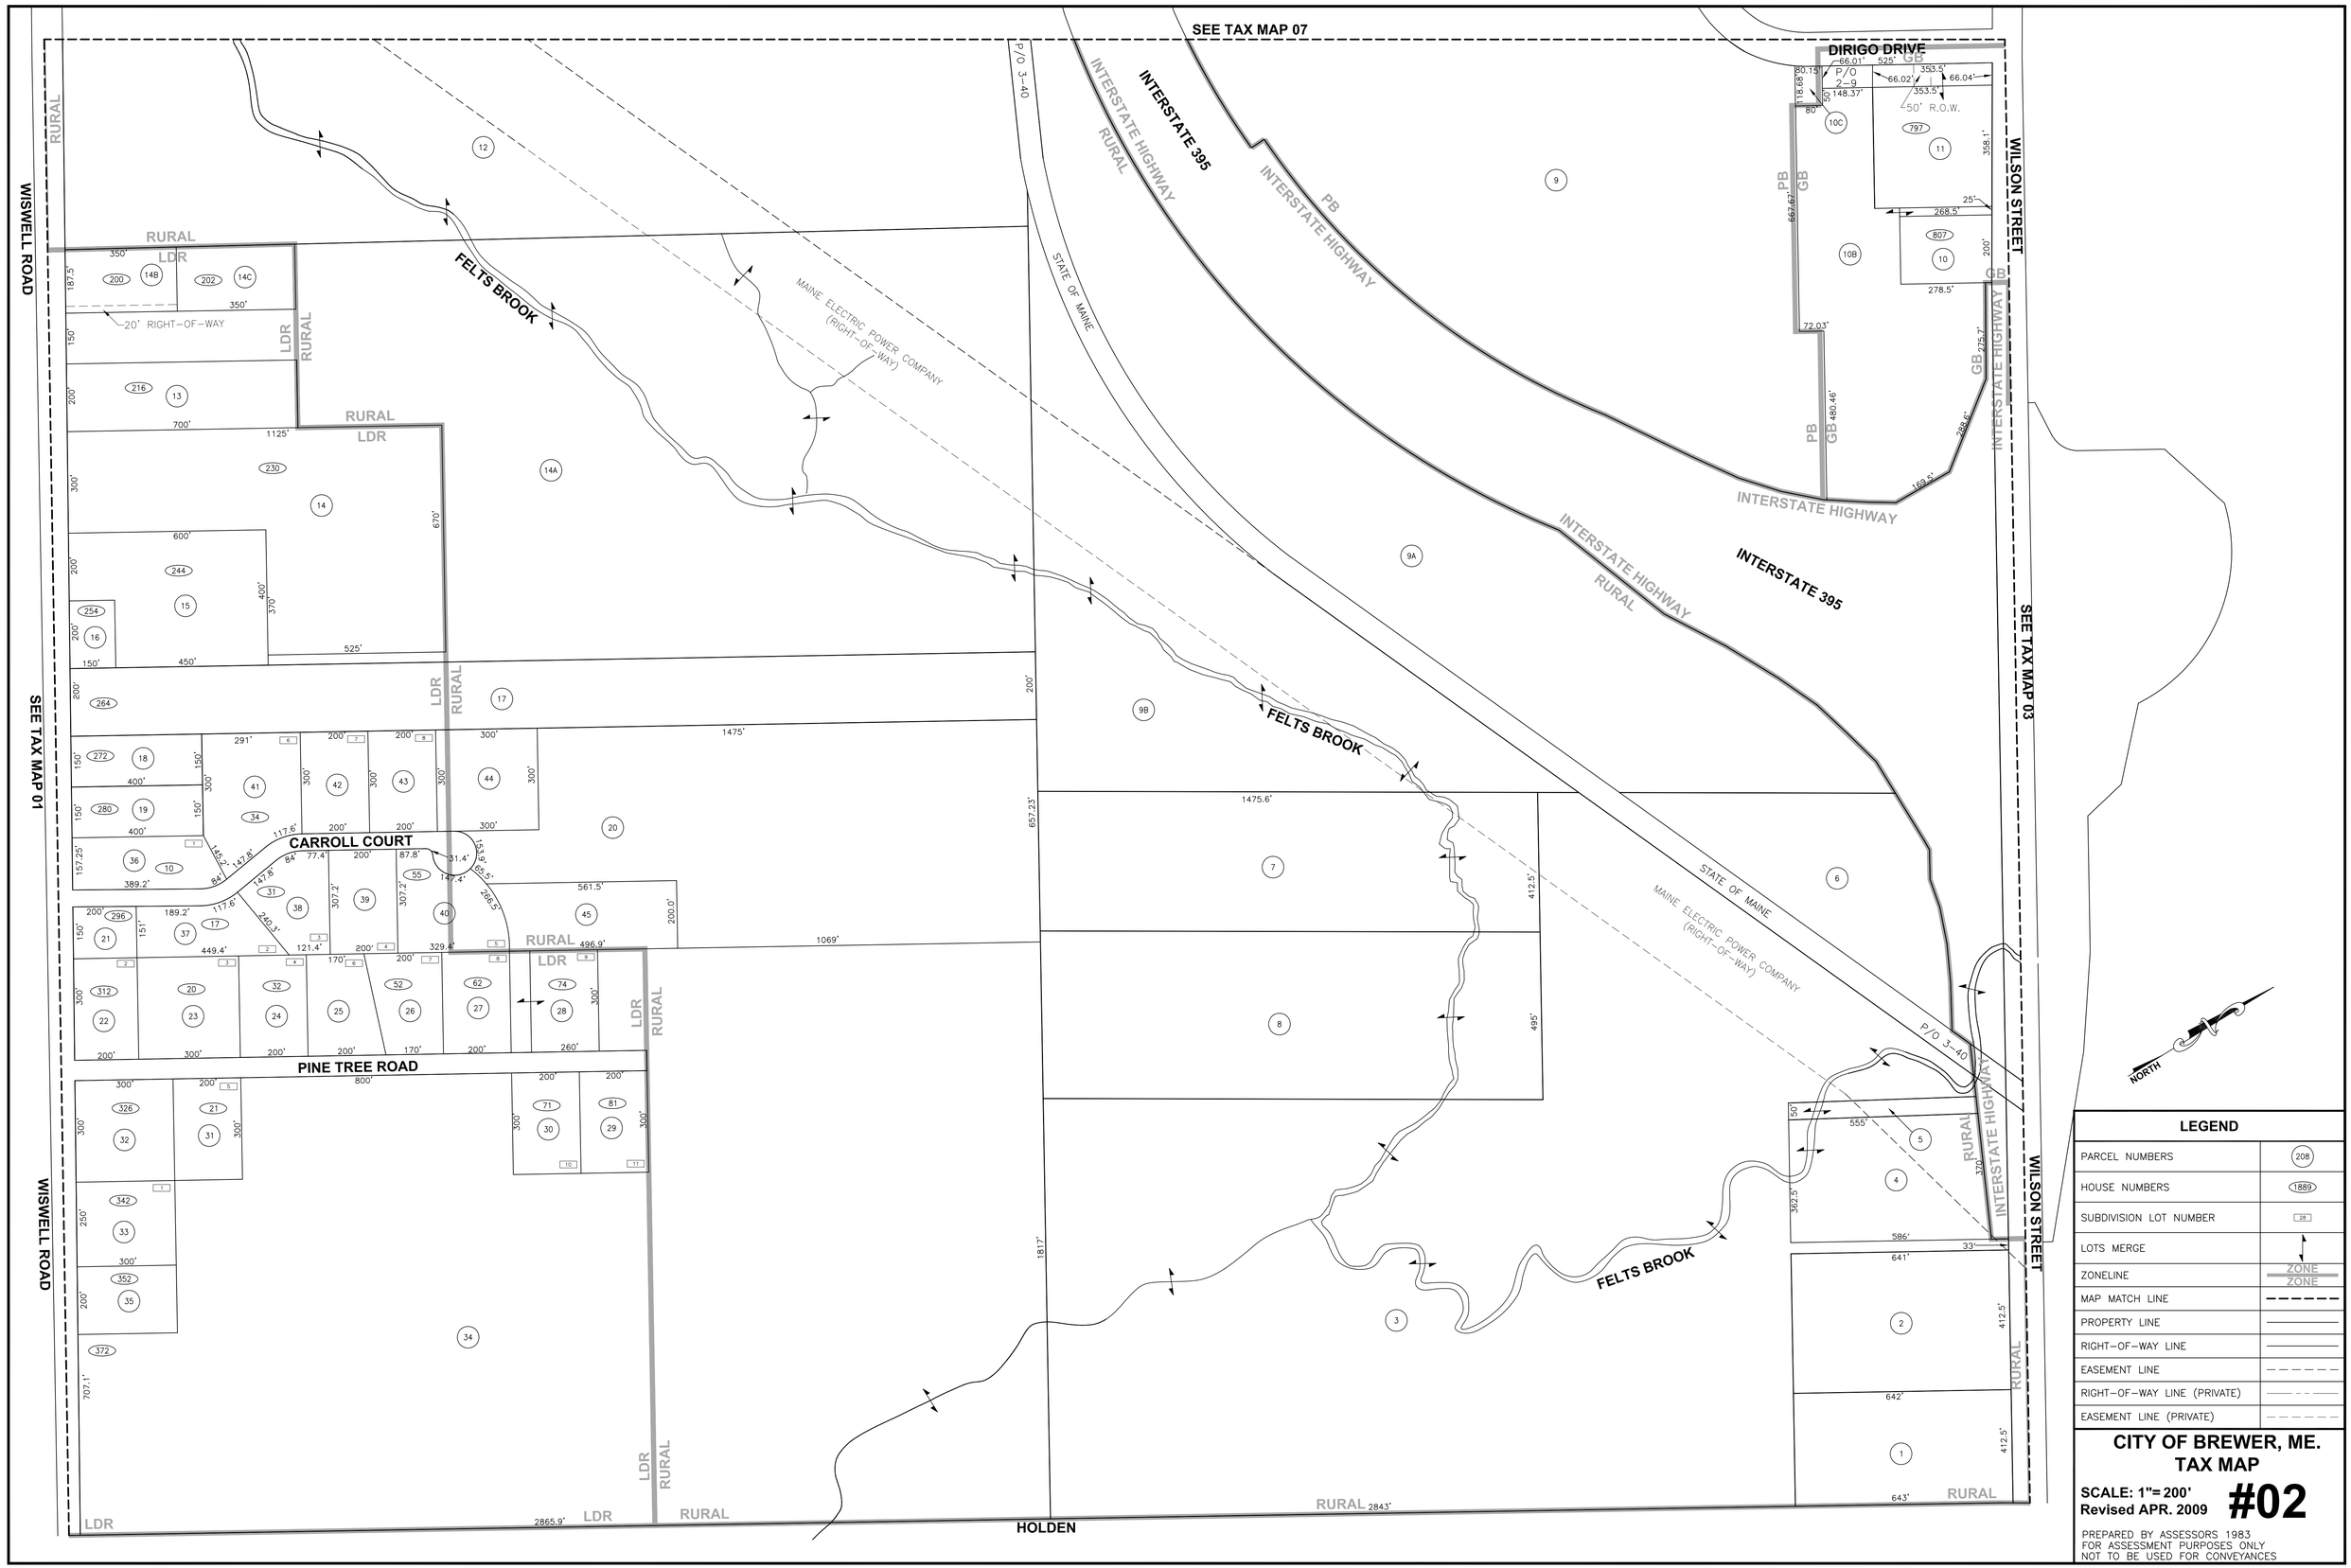
SEE TAX MAP 07
DIRIGO DRIVE
WILSON STREET
WISWELL ROAD
SEE TAX MAP 01
SEE TAX MAP 03
INTERSTATE 395
INTERSTATE HIGHWAY
FELTS BROOK
MAINE ELECTRIC POWER COMPANY (RIGHT-OF-WAY)
STATE OF MAINE
CARROLL COURT
PINE TREE ROAD
HOLDEN
RURAL
LDR
PB
GB
P/O 3-40
P/O 2-9
50' R.O.W.
20' RIGHT-OF-WAY
NORTH
LEGEND
PARCEL NUMBERS
HOUSE NUMBERS
SUBDIVISION LOT NUMBER
LOTS MERGE
ZONELINE
MAP MATCH LINE
PROPERTY LINE
RIGHT-OF-WAY LINE
EASEMENT LINE
RIGHT-OF-WAY LINE (PRIVATE)
EASEMENT LINE (PRIVATE)
CITY OF BREWER, ME.
TAX MAP
SCALE: 1"= 200'
Revised APR. 2009
#02
PREPARED BY ASSESSORS 1983
FOR ASSESSMENT PURPOSES ONLY
NOT TO BE USED FOR CONVEYANCES