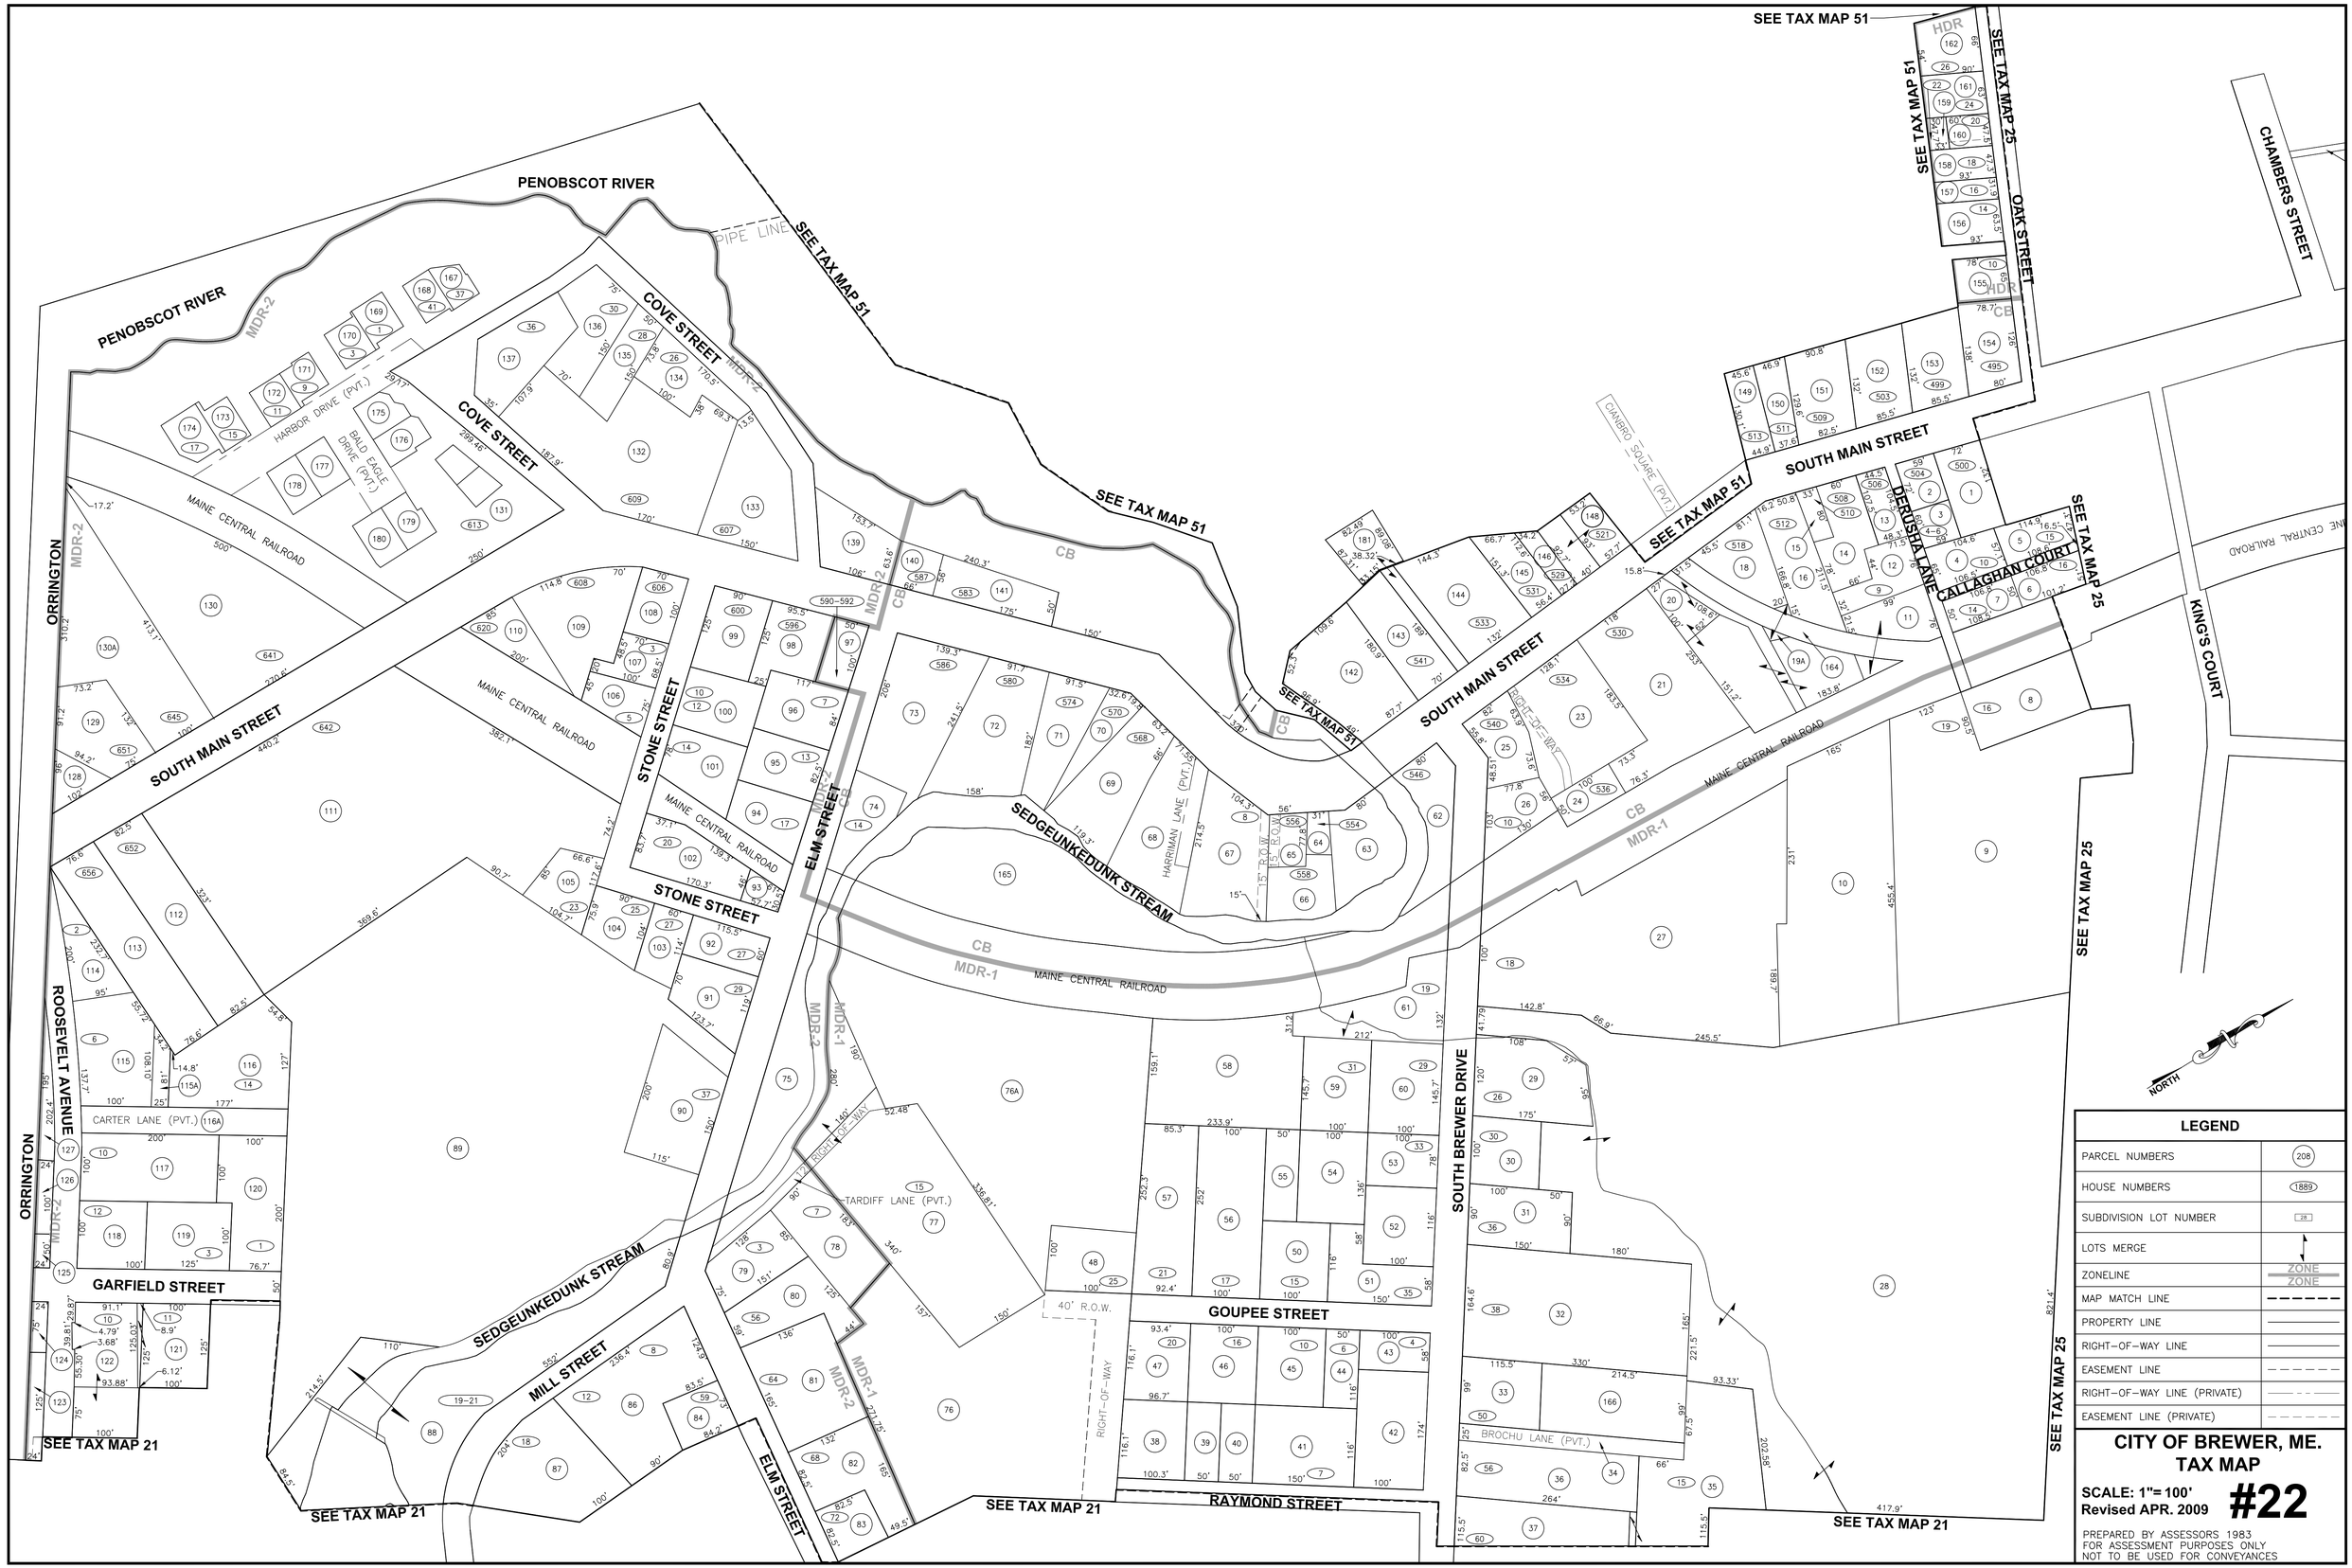
SEE TAX MAP 51
PENOBSCOT RIVER
PIPE LINE
SEE TAX MAP 51
SEE TAX MAP 51
SEE TAX MAP 25
OAK STREET
CHAMBERS STREET
COVE STREET
COVE STREET
HARBOR DRIVE (PVT.)
BALD EAGLE DRIVE (PVT.)
MAINE CENTRAL RAILROAD
ORRINGTON
SOUTH MAIN STREET
SOUTH MAIN STREET
SEE TAX MAP 51
CAMBRO SQUARE (PVT.)
JERUSHA LANE
CALLAGHAN COURT
SEE TAX MAP 25
KING'S COURT
STONE STREET
STONE STREET
ELM STREET
SEDGEUNKEDUNK STREAM
HARRIMAN LANE (PVT.)
15' R.O.W.
RIGHT-OF-WAY
MAINE CENTRAL RAILROAD
ROOSEVELT AVENUE
CARTER LANE (PVT.)
GARFIELD STREET
TARDIFF LANE (PVT.)
40' R.O.W.
GOUPEE STREET
SOUTH BREWER DRIVE
BROCHU LANE (PVT.)
MILL STREET
RAYMOND STREET
SEE TAX MAP 21
SEE TAX MAP 21
SEE TAX MAP 21
SEE TAX MAP 25
NORTH
LEGEND
PARCEL NUMBERS
HOUSE NUMBERS
SUBDIVISION LOT NUMBER
LOTS MERGE
ZONELINE
MAP MATCH LINE
PROPERTY LINE
RIGHT-OF-WAY LINE
EASEMENT LINE
RIGHT-OF-WAY LINE (PRIVATE)
EASEMENT LINE (PRIVATE)
CITY OF BREWER, ME.
TAX MAP
SCALE: 1"= 100'
Revised APR. 2009
#22
PREPARED BY ASSESSORS 1983
FOR ASSESSMENT PURPOSES ONLY
NOT TO BE USED FOR CONVEYANCES